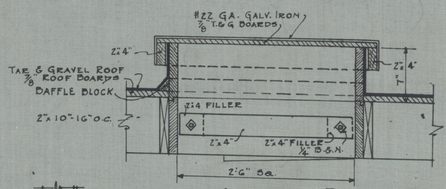

SECTION THRU SCUTTLE AT ROOF
SCALE 1"=1'-0"

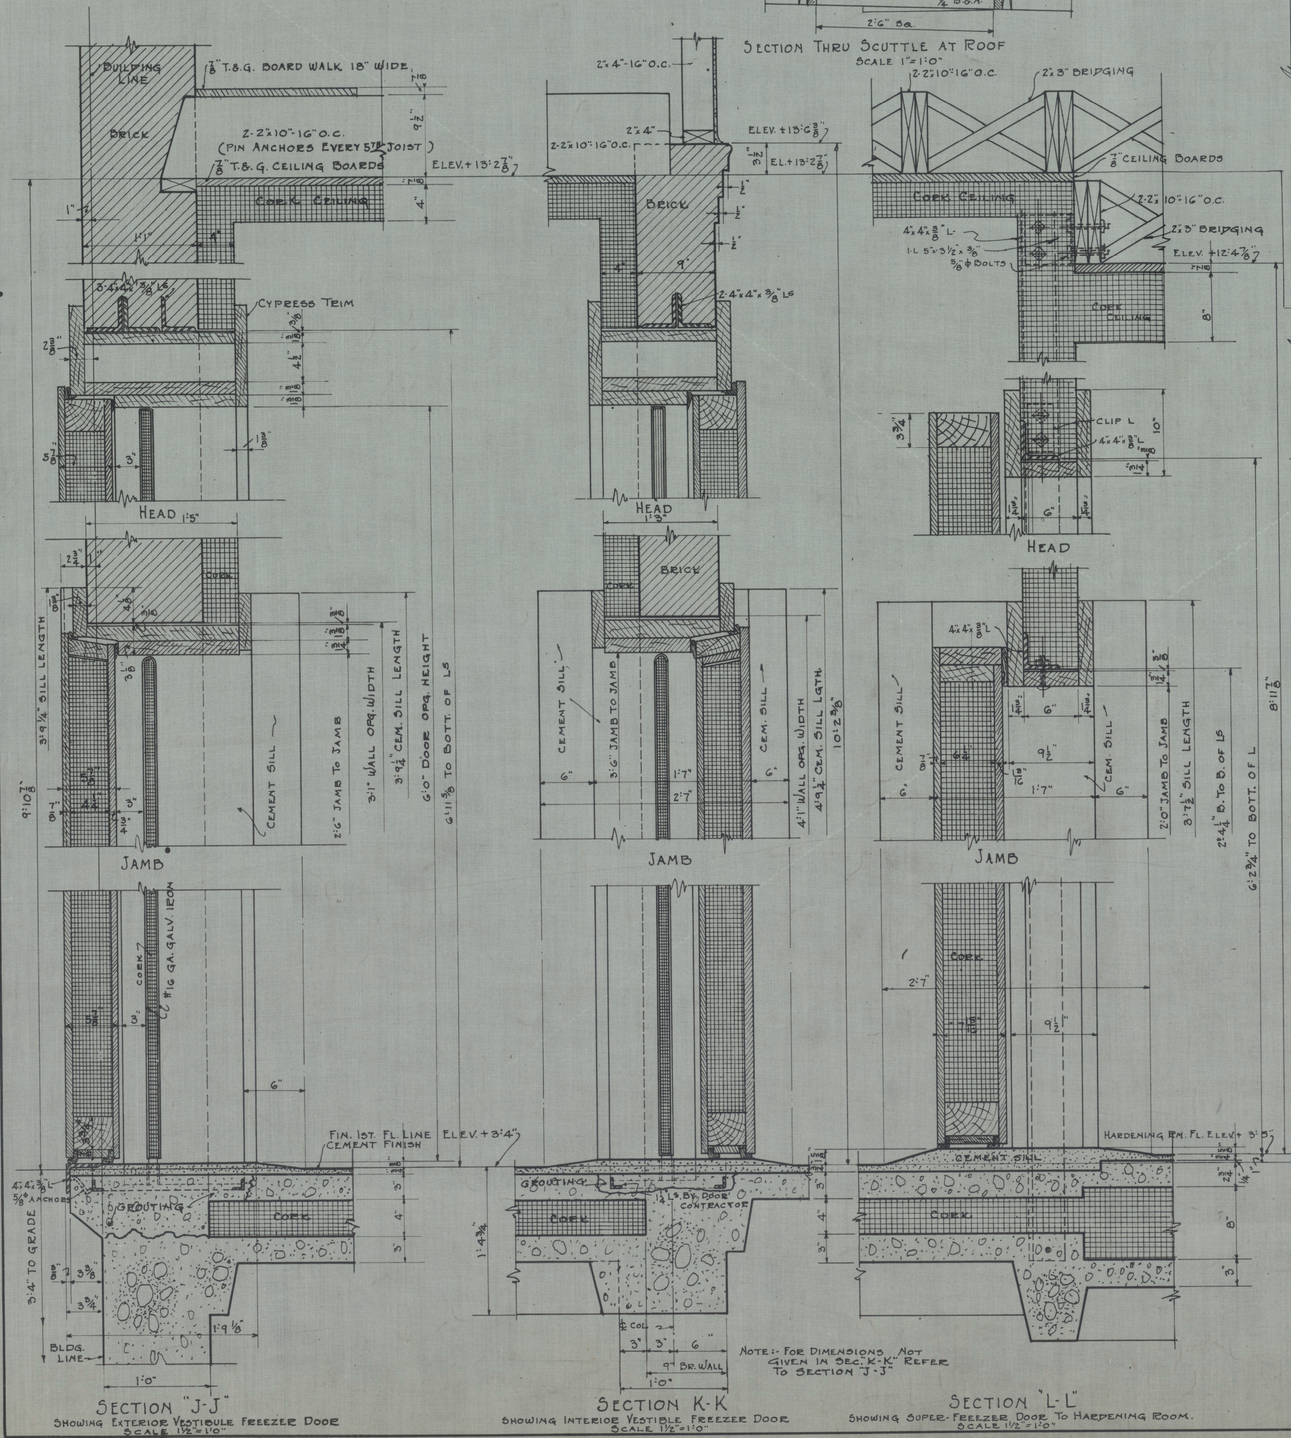

SECTION "J-J"
SHOWING EXTERIOR VESTIBULE FREEZER DOOR
SCALE 1½"=1'-0"

SECTION K-K
SHOWING INTERIOR VESTIBULE FREEZER DOOR
SCALE 1½"=1'-0"

SECTION "L-L"
SHOWING SUPER-FEELZER DOOR TO HARDENING ROOM.
SCALE 1½"=1'-0"

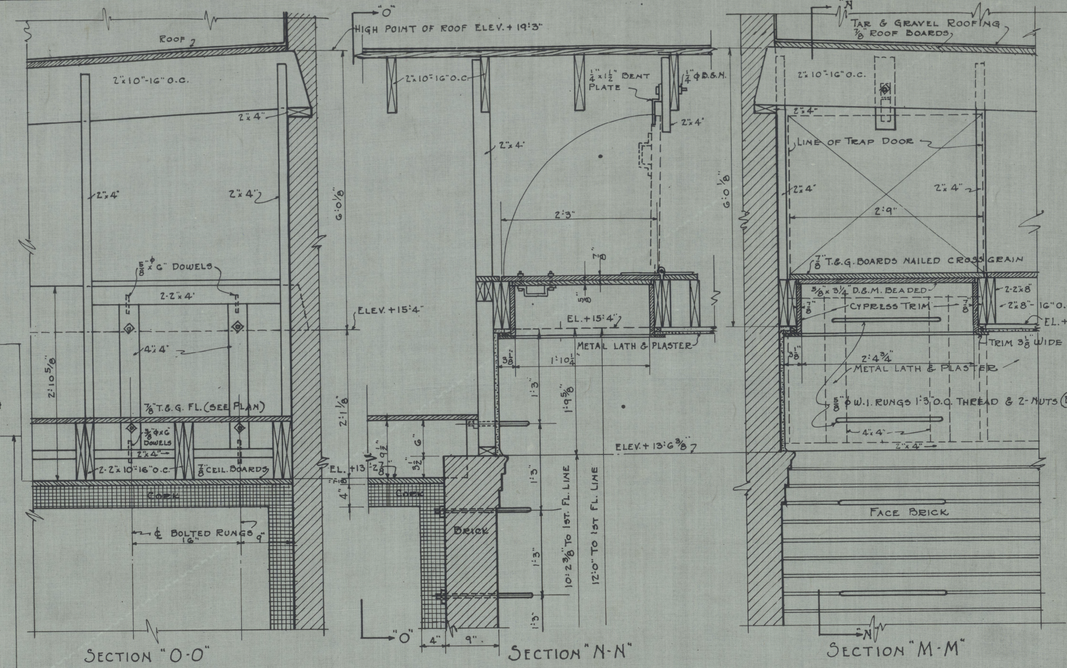

SECTION "O-O"

SECTION "N-N"

SECTION "M-M"

DETAILS OF TRAP DOOR IN CEILING OF HANDLING ROOM
SCALE 1"=1'-0"

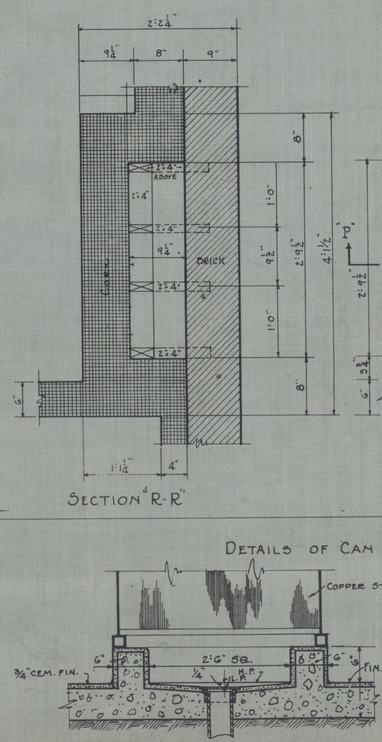

SECTION "R-R"

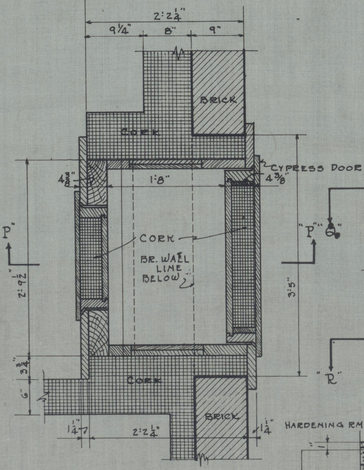

SECTION "Q-Q"

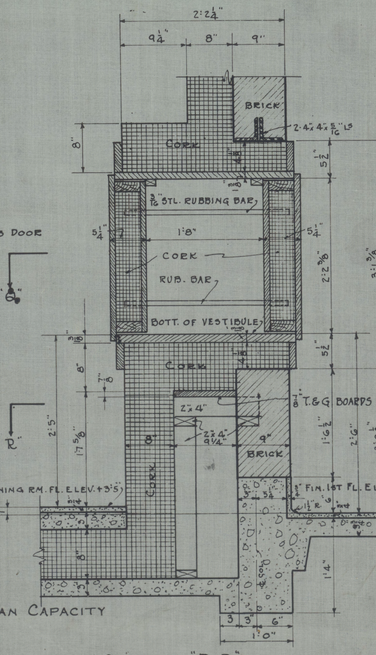

SECTION "P-P"

DETAILS OF CAN PASS DOORS & VESTIBULE - 6 - CAN CAPACITY
SCALE 1"=1'-0"

SECTION THRU SHOWER STALL RECEPTOR
SCALE 1"=1'-0"

DRAWN BY P.S.V.	A • T • & • S • F • RY • CO •	SHEET Nº	5
TRACED BY P.S.V.	CREAMERY FOR FRED HARVEY •	TOTAL Nº SHEETS-5	
CHECKED BY	LAS VEGAS, N. MEXICO.	CHICAGO	
		OCTOBER-1928	
APPROVED		CASE Nº	11-2
ARCHITECT	CHIEF ENGINEER SYSTEM	FILE	8489
REVISED			